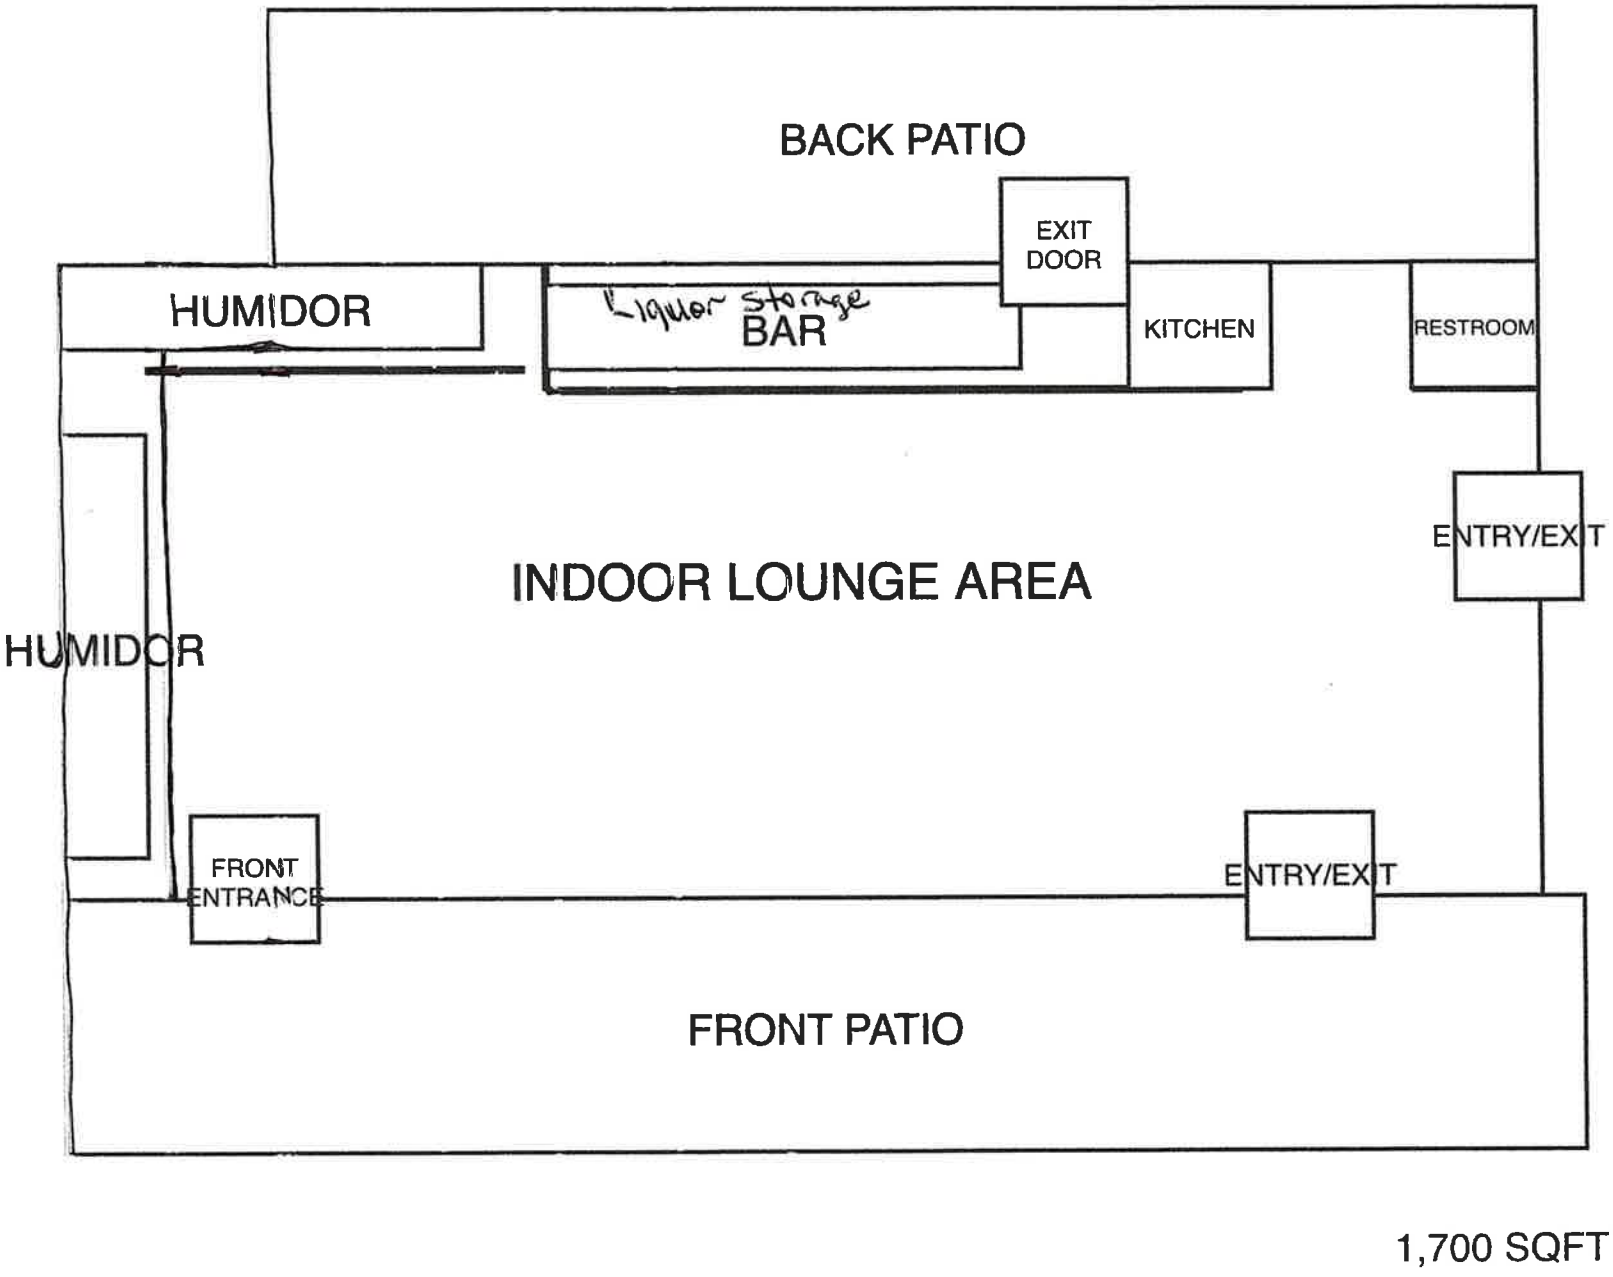
BACK PATIO
EXIT DOOR
HUMIDOR
Liquor Storage
BAR
KITCHEN
RESTROOM
ENTRY/EXIT
INDOOR LOUNGE AREA
HUMIDOR
FRONT ENTRANCE
ENTRY/EXIT
FRONT PATIO

1,700 SQFT