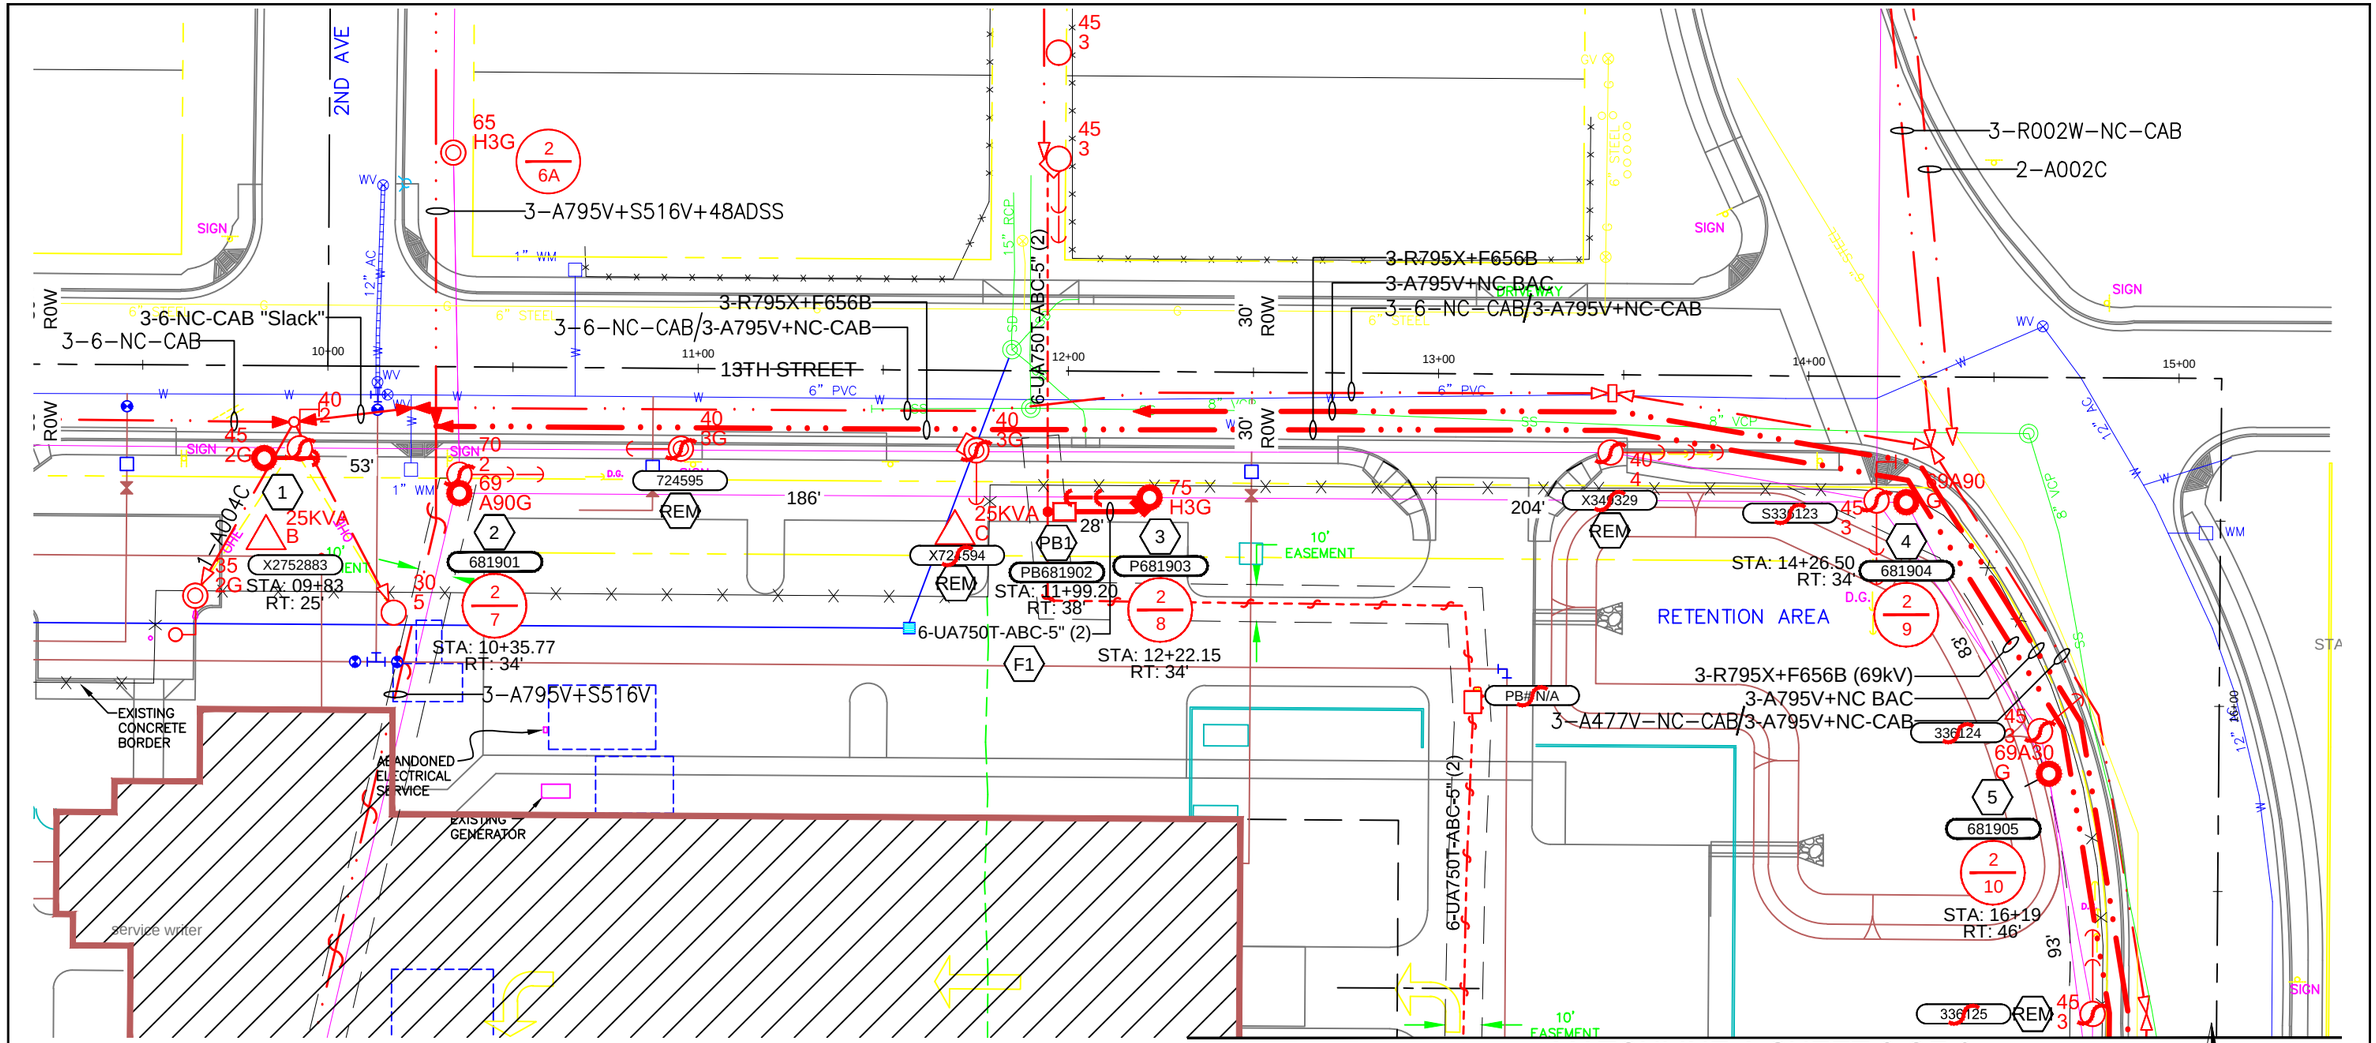

1 REMOVALS
1905.402
3407.
6060.(2)

INSTALLS
1907.452G
3337.SC3CVC006V
7117.SD03
6914.A10M
LEADS @ 20'& 30'
6060.A004C (2)

2 REMOVALS
1905.702
4168.
3409.
6914.

INSTALLS
1968.G (69A90)
Hole Dia: 60" Depth: 25'
Backfill: 10 Cu Yds 3000psi Con.
4242.SBPUR795X
3291.SC3BUR002W
3336.SC3CUR002W
2355.K21
2355.F11
2350.H23
2350.L23
2355.F13
2355.H11
6172.T00F656B

3 INSTALLS
1907.75H3G
4012.SBCTR795X
4816.CR002W (3)
6080.AR2/0V
3276.SC3BVA795V
SEE FRAMING DETAIL
5470.S7KA795V
6914.B18M
LEADS @ 25' & 35'
2355.K21
2350.L13
2355.F21
2350.H23
2355.H21

4 REMOVALS
1905.453.
3452.
6904. (2)

INSTALLS
1968.G (69A90)
Hole Dia: 60" Depth: 25'
Backfill: 10 Cu Yds 3000psi Con.
4242.SBPUR795X
Custom 12kV DE Arms
Clevis Shackle
APN# 33002809 (12)
4880.A477V (3)
4880.A795V (9)
2355.K21
2350.L23 (2)
2350.H23 (3)
2350.P23
2355.H11 (2)

5 REMOVALS
1905.453.
3409.
6904.

INSTALLS
1964.G (69A30)
Hole Dia: 54" Depth: 18'
Backfill: 7 Cu Yds 3000psi Con.
4135.SBCUR795X
3532.SC6ATA795V
2355.K21
2350.L13
2350.H13 (2)
2355.H21

PB1 INSTALLS
8738.AX6G
2550.UA750T (6)
8876.LA (60')
8890.LA (4)
8890.LB (2)
8895.ML
8895.MR (90)
6215.UA750T (550')

REM REMOVALS
1905.453
1905.404
1907.403G
3409.
3460.
6904.
8738.

F1

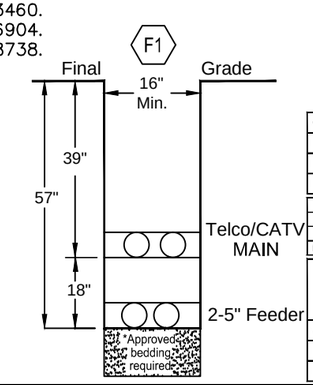

ISSUED-FOR-CONSTRUCTION
FINAL DESIGN
WA348708 R.G. 12/7/16

ARIZONA BLUE STAKE
CALL TWO WORKING DAYS BEFORE YOU DIG
Dial 811 or
602-263-1100
1-800-STAKE-IT
(OUTSIDE MARICOPA COUNTY)

CONTACT: ROGER GUTIERREZ	
PHONE: 83-1315	PGR/MOBILE: 602-319-2357
INSPECTOR:	
PHONE:	PGR/MOBILE:

NO.	DATE	DESCRIPTION	BY

aps
QUECHAN SUB
69KV RELOCATION

WO#: WA348708	DATE: 12/7/16
BY: R.G.	SCALE: 1:40
FILENAME: WA348708.DWG	SHEET 2 OF 6