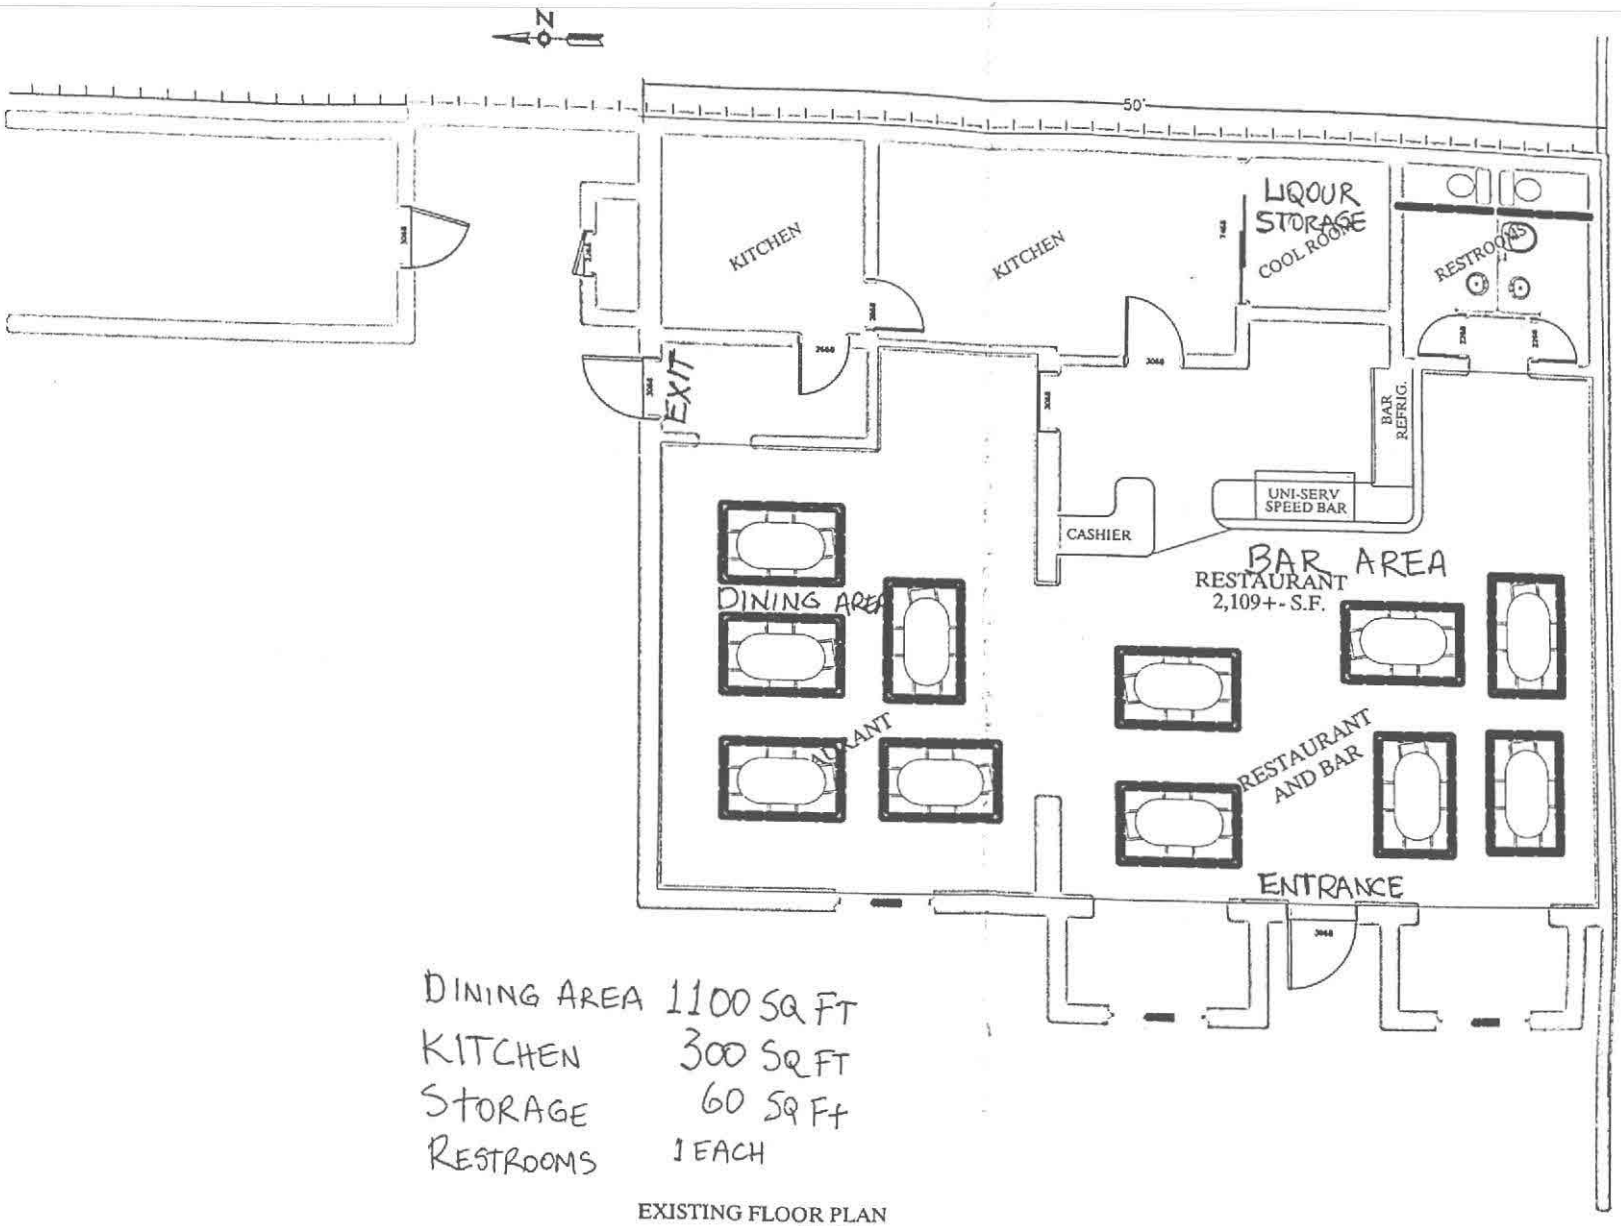

DINING AREA 1100 SQ FT
KITCHEN 300 SQ FT
STORAGE 60 SQ FT
RESTROOMS 1 EACH

EXISTING FLOOR PLAN
SCALE 1"=3'