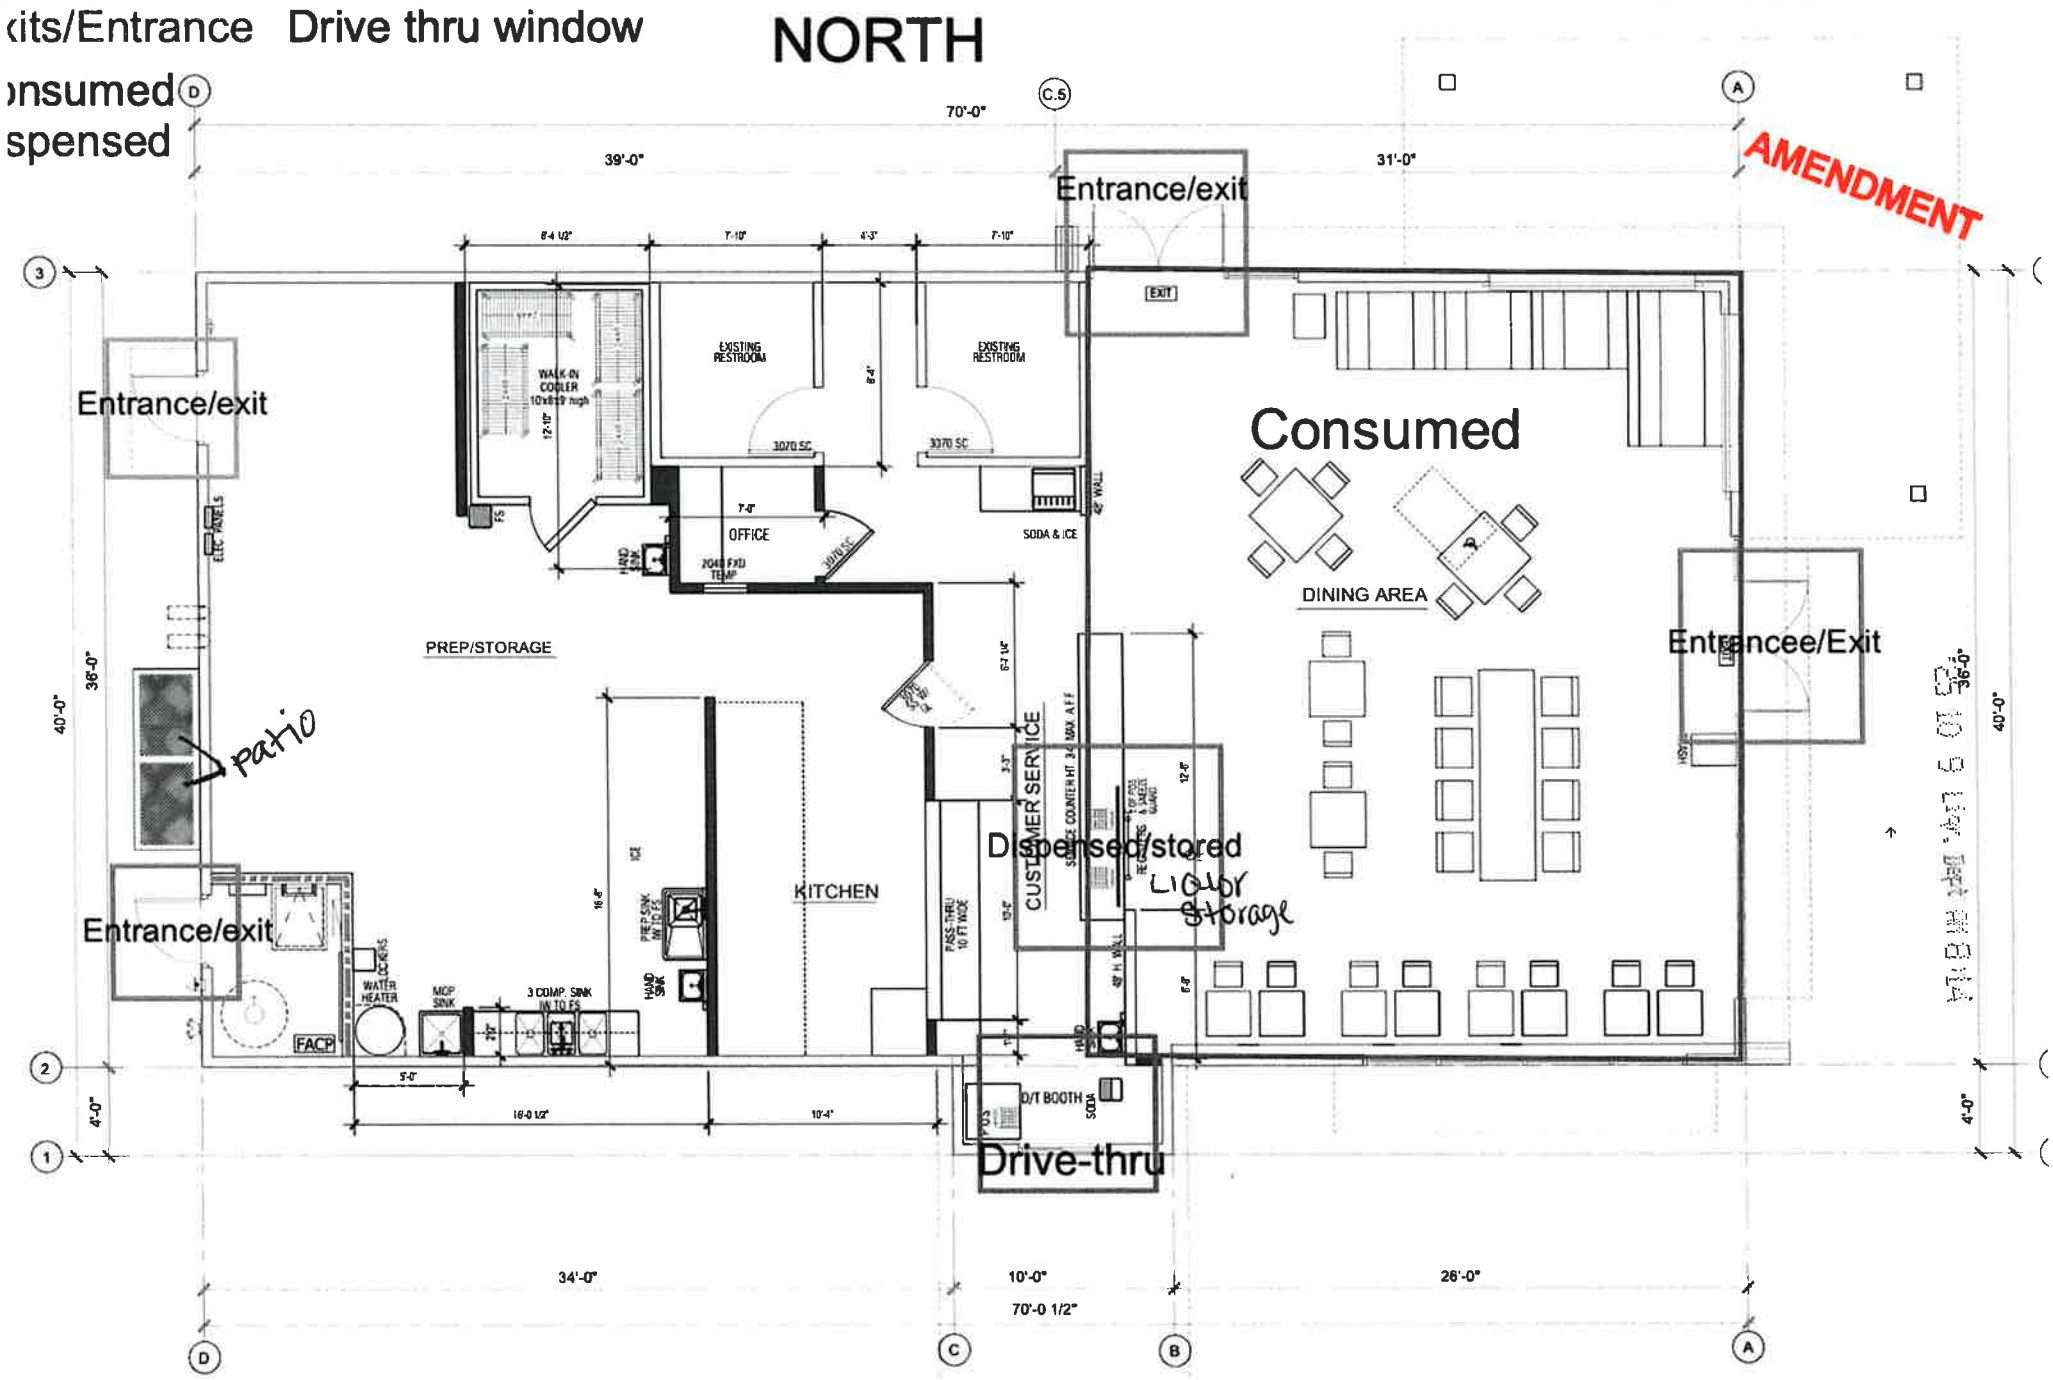
kits/Entrance
Drive thru window
NORTH
onsumed
spensed
AMENDMENT
Entrance/exit
Entrance/exit
Entrance/exit
Consumed
DINING AREA
Entrancee/Exit
PREP/STORAGE
KITCHEN
OFFICE
EXISTING RESTROOM
EXISTING RESTROOM
WALK-IN COOLER
SODA & ICE
CUSTOMER SERVICE
Dispensed/stored
Liquor storage
patio
FACP
WATER HEATER
MOP SINK
3 COMP. SINK
HAND SINK
PREP SINK
D/T BOOTH
Drive-thru
70'-0"
39'-0"
31'-0"
34'-0"
10'-0"
26'-0"
70'-0 1/2"
40'-0"
36'-0"
4'-0"
PROPOSED FLOOR PLAN
2564 sq ft
1/4"=1'-0"
BURROS + FRIES Yuma, AZ