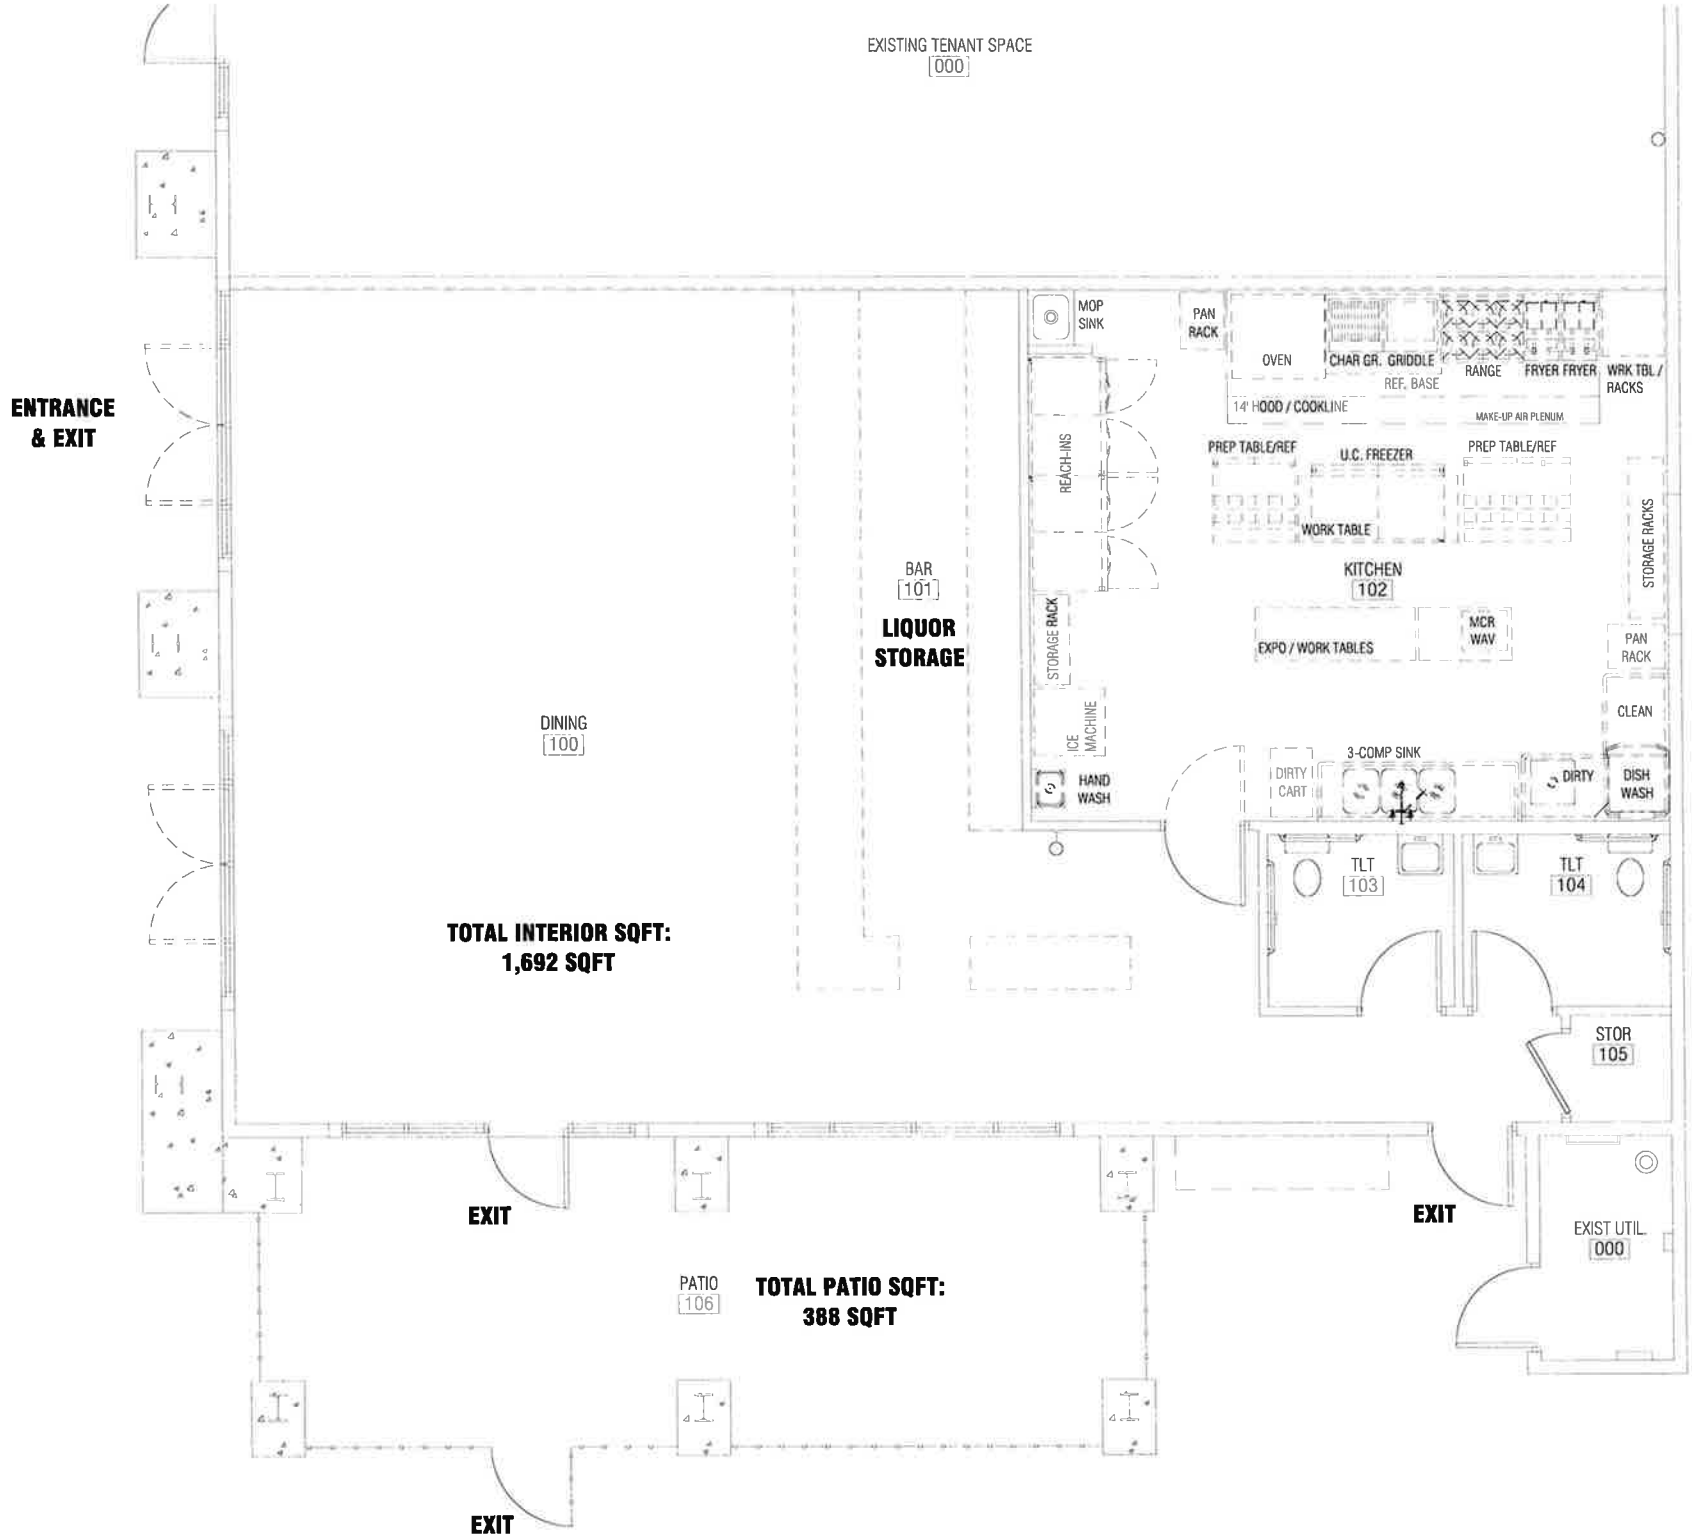
EXISTING TENANT SPACE
000
ENTRANCE & EXIT
MOP SINK
PAN RACK
OVEN
CHAR GR. GRIDDLE
RANGE
FRYER FRYER
WRK TBL / RACKS
REF. BASE
14' HOOD / COOKLINE
MAKE-UP AIR PLENUM
REACH-INS
PREP TABLE/REF
U.C. FREEZER
PREP TABLE/REF
WORK TABLE
STORAGE RACKS
BAR
101
LIQUOR STORAGE
KITCHEN
102
STORAGE RACK
EXPO / WORK TABLES
MCR WAV
PAN RACK
CLEAN
DINING
100
ICE MACHINE
3-COMP SINK
DIRTY CART
DIRTY
DISH WASH
HAND WASH
TLT
103
TLT
104
TOTAL INTERIOR SQFT:
1,692 SQFT
STOR
105
EXIT
EXIT
EXIST UTIL.
000
PATIO
106
TOTAL PATIO SQFT:
388 SQFT
EXIT