'24 SEP 20 AM 8:35 AZDLLC

RESIDENCE INN YUMA
1688 S SUNRIDGE DRIVE
YUMA, AZ 85365
APPROX. 92,000 SF

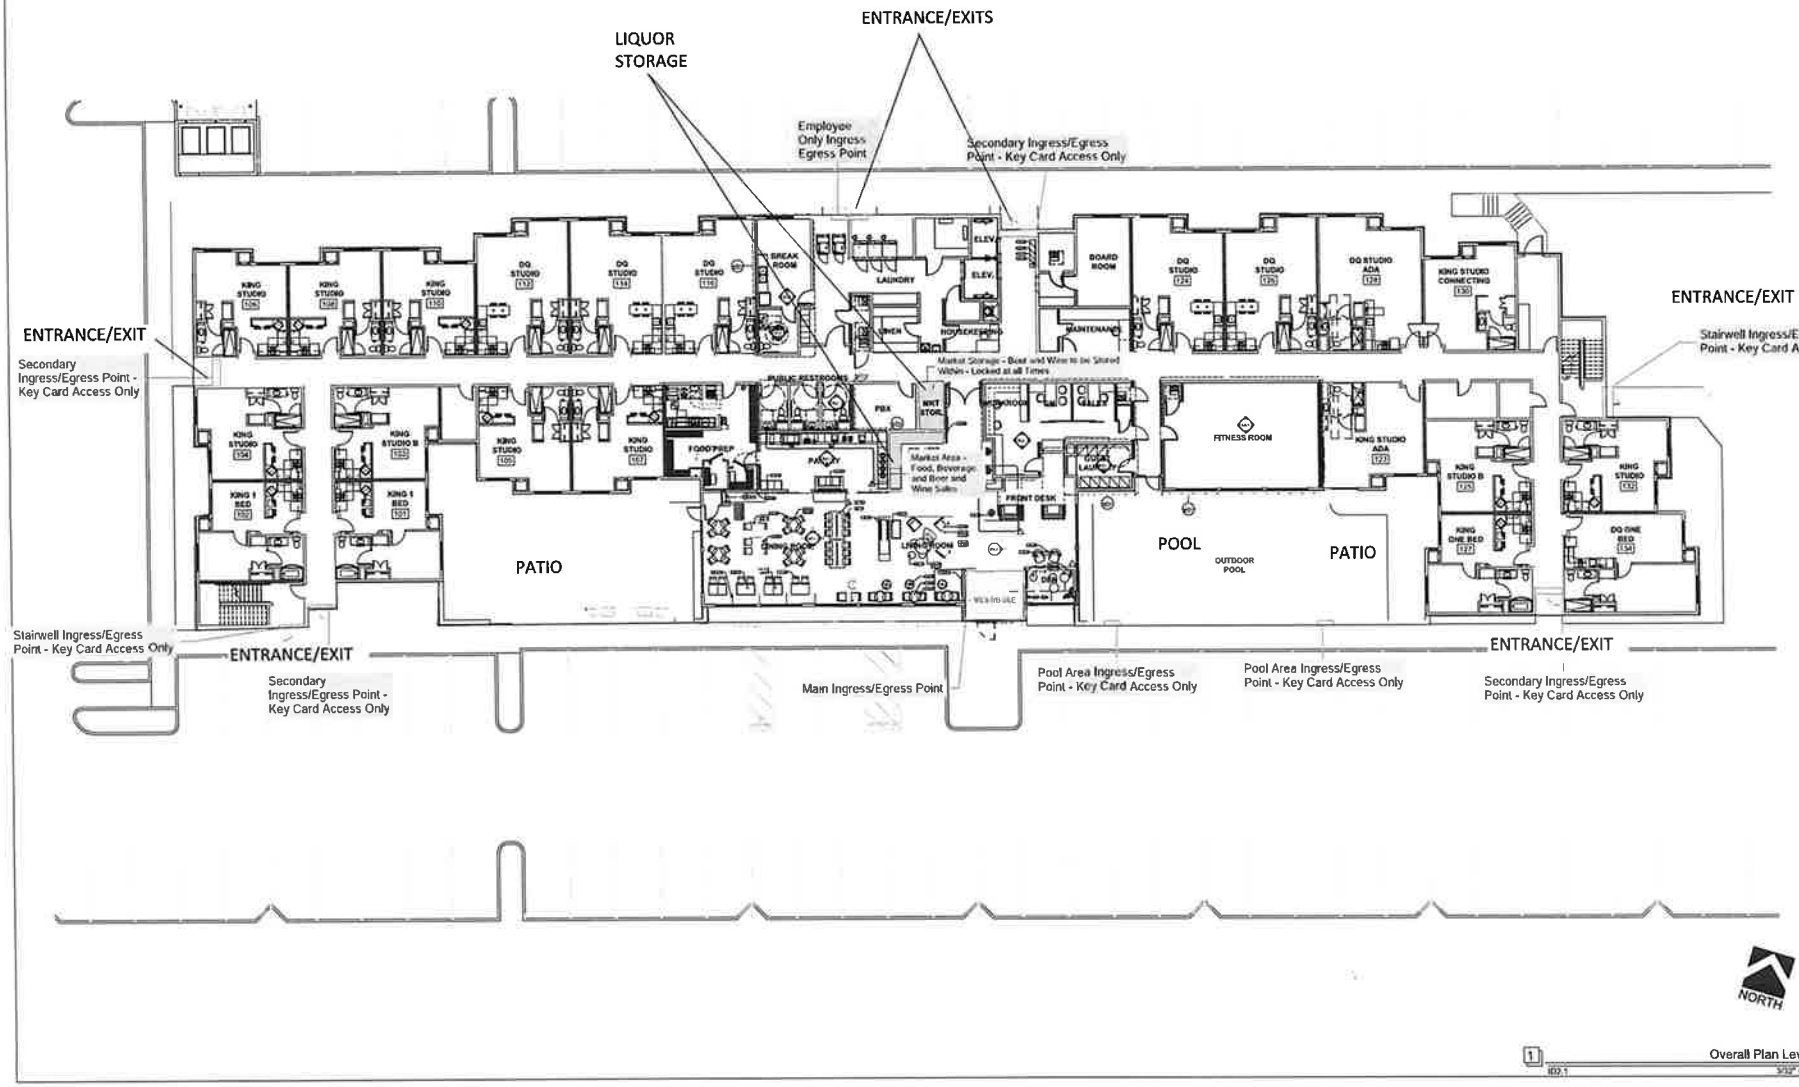


1 Overall Plan Level 1
ID2.1 3/32" = 1'-0"

GREENS DEVELOPMENT
6815 RESEARCH DRIVE
IRVINE, CA 92618

OWNER & INTERIOR DESIGN

rfta
ROBERT F. TUTTLE ARCHITECTS, INC.
3533 PEBBLE BROOK CIRCLE
TEMECULA, CA 92592
(951) 302-5444

ARCHITECT

Residence INN

RESIDENCE INN YUMA
1688 SOUTH SUNRIDGE DRIVE
YUMA, AZ

KEY PLAN
FLOOR 1

ISSUE Set Date
FEBRUARY 10TH, 2023

| NO. | DESCRIPTION | DATE |
|---|---|---|

SHEET NO
ID1.1